


359 QUAKER ROAD MEDICAL OFFICES

PCW Enterprises, LLC

359 Quaker Road
Town of Aurora, NY 14052

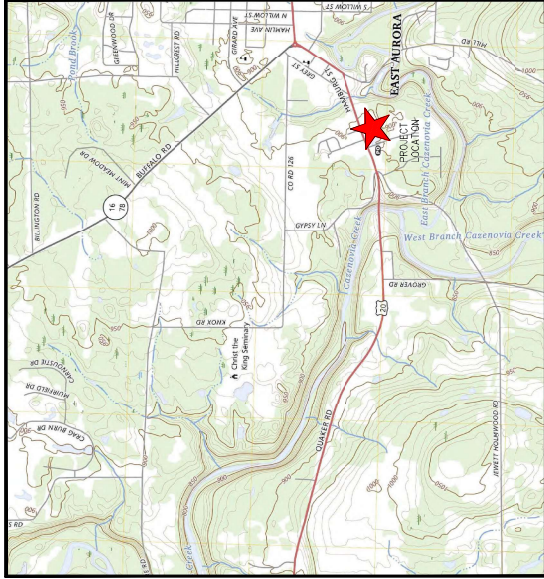

PROJECT LOCATION MAP
N.T.S.

Sheet List Table	
Sheet Number	Sheet Title
00	COVER SHEET
EC	EXISTING CONDITIONS
01	DEMOLITION PLAN
02	SITE PLAN
03	SANITARY SEWER & UTILITY PLAN
04	SANITARY SEWER PROFILES
05	SANITARY DETAILS 1
06	SANITARY DETAILS 2
07	SANITARY DETAILS 3
08	GRADING & DRAINAGE PLAN
09	PAVING & DRAINAGE DETAILS
10	EROSION & SEDIMENT CONTROL PLAN
11	EROSION & SEDIMENT CONTROL DETAILS
12	EROSION & SEDIMENT CONTROL NOTES
L-1	LANDSCAPE PLAN
LI-1	LIGHTING PLAN

Paul C. Case

PAUL C. CASE, P.E.
REGISTERED THROUGH 09/30/2026

DATE: January 14, 2026





GPI Engineering
Planning
Construction Management
(716) 633-4844
GPI.NET.COM
Greenman - Pedersen, Inc.
4950 Genesee Street, Suite 100
Buffalo, NY 14225
NYS CERTIFICATE OF AUTHORIZATION #021533

PREPARED FOR
PCW Enterprises, LLC
4185 East Blood Road
Cowlesville, NY 14037


October 2025

WNY-2500556.00

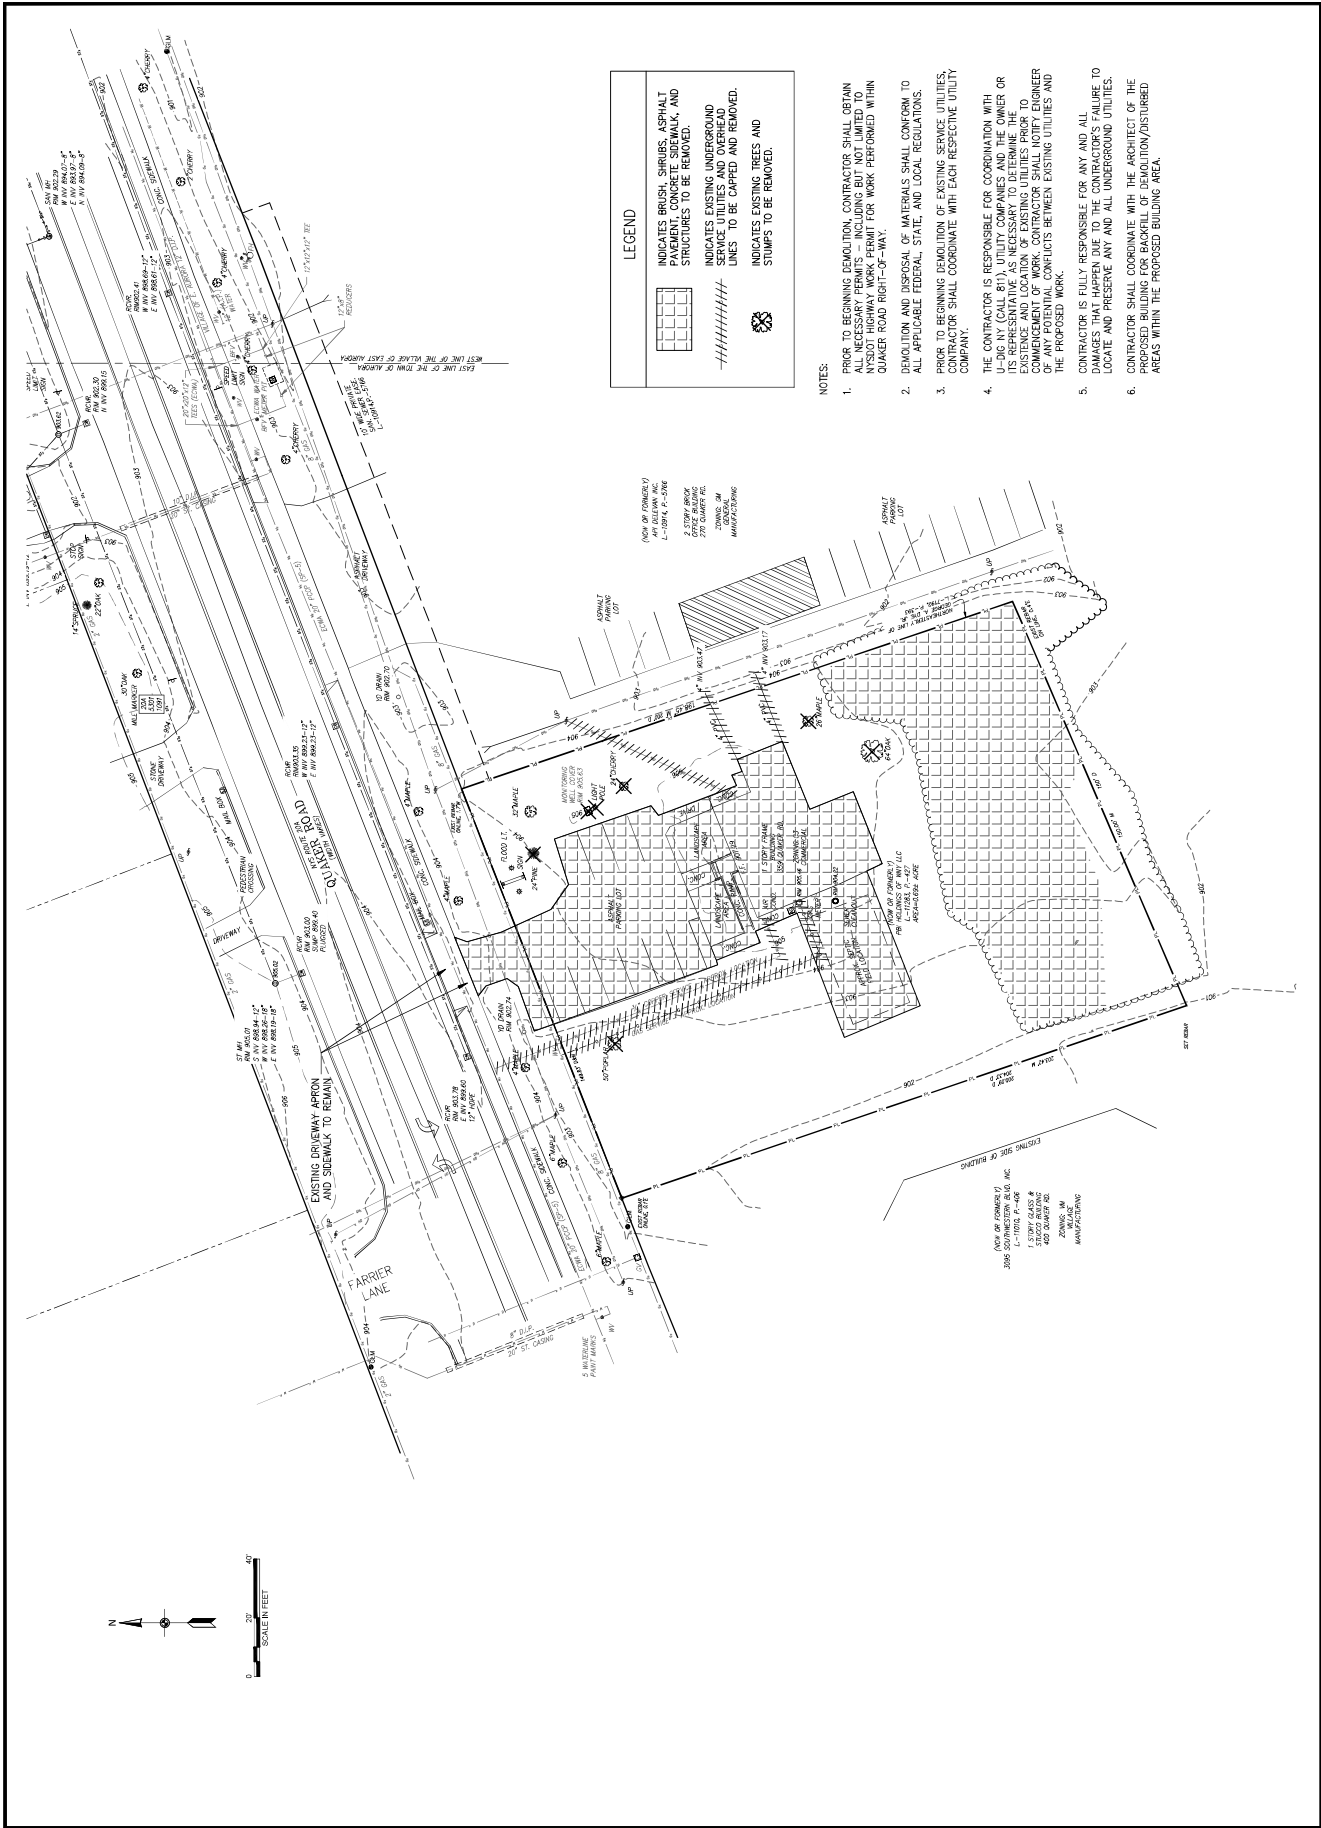




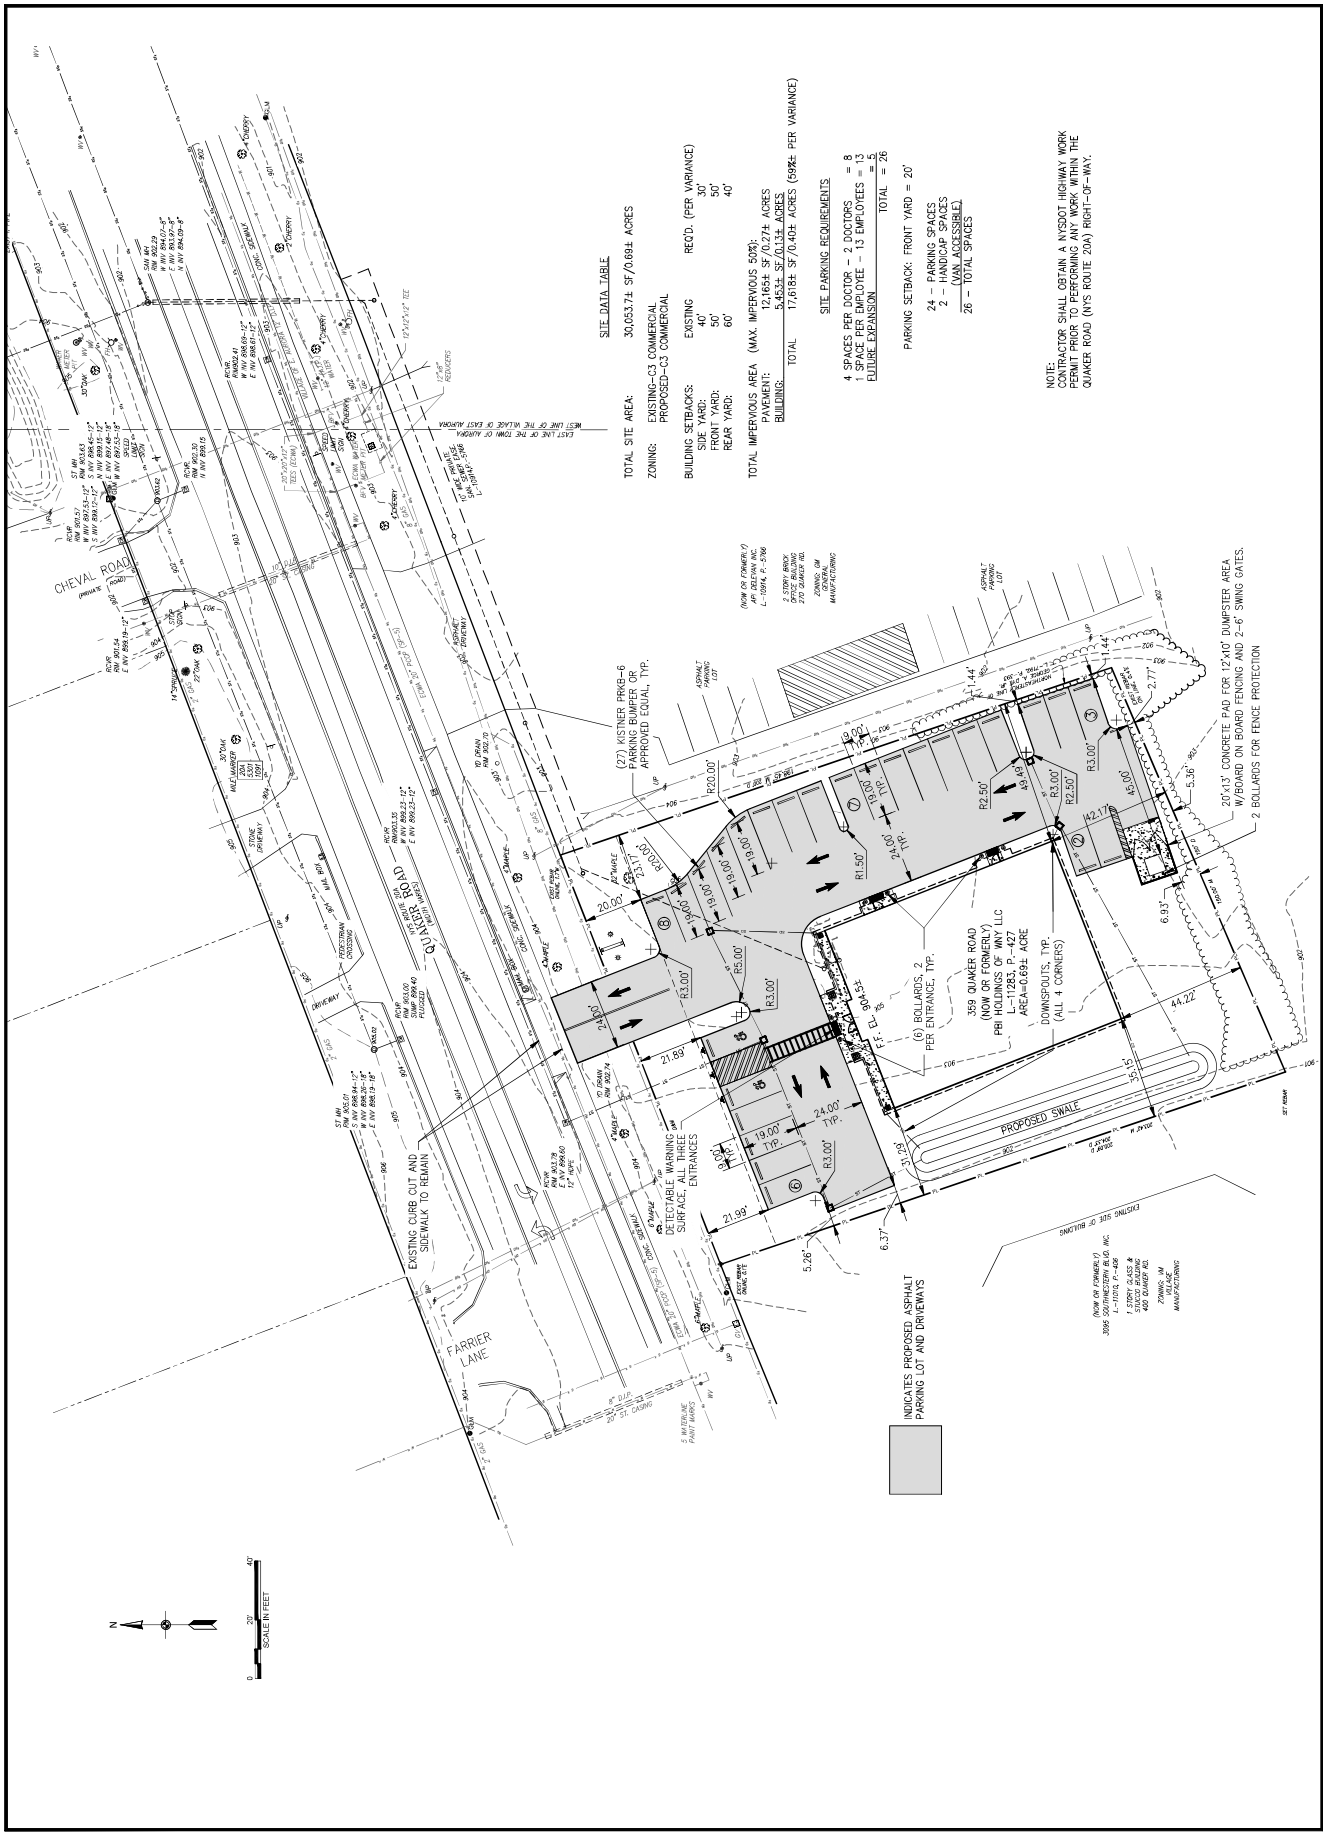

















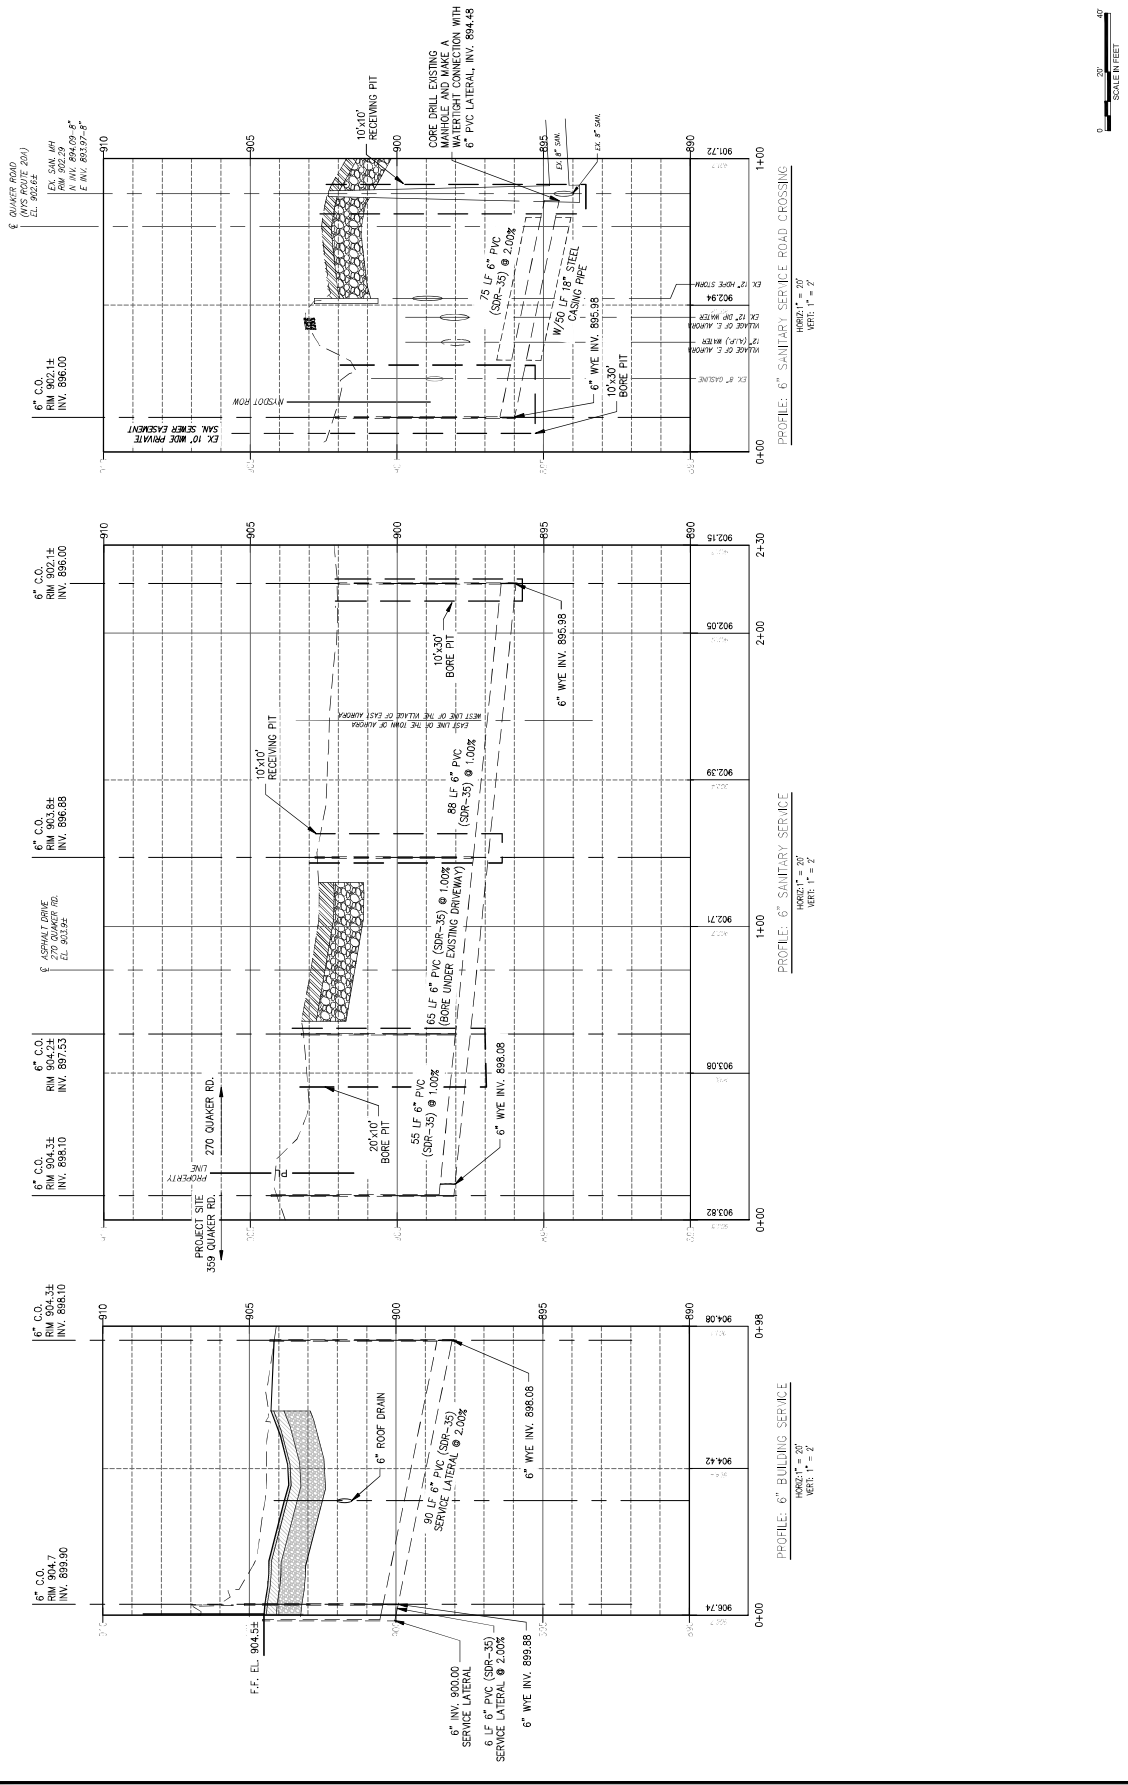


REVISIONS		DATE	NO.	REVISION	DRAWN BY	CHECKED BY

SANITARY DETAILS
2
REVIEW SET NOT ISSUED FOR CONSTRUCTION
SCALE: As Noted
WNY-5500555.00
06

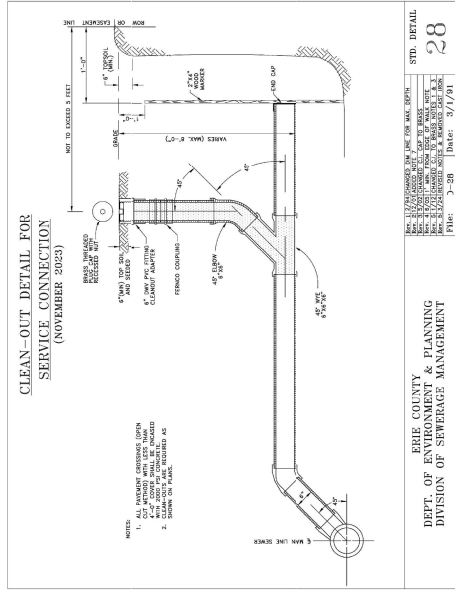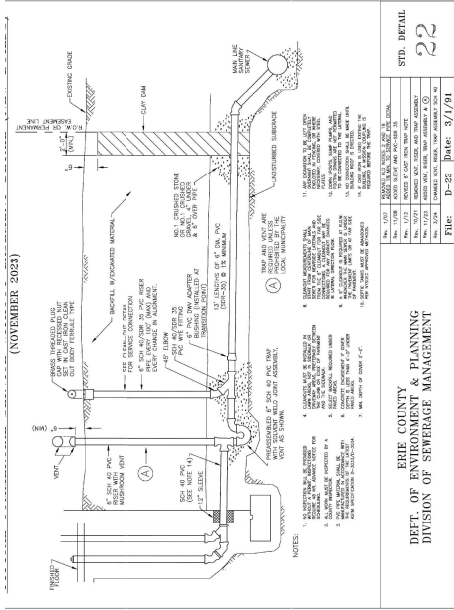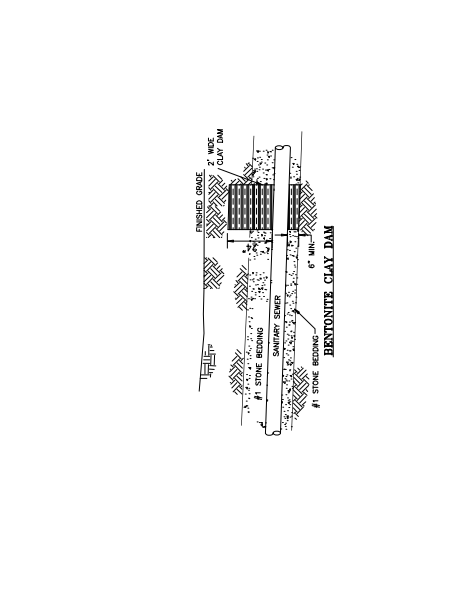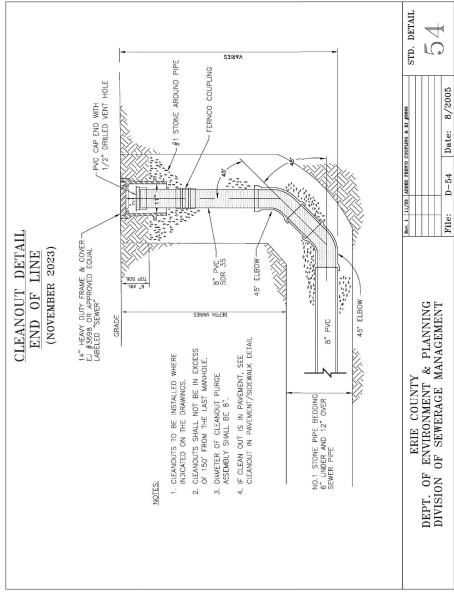

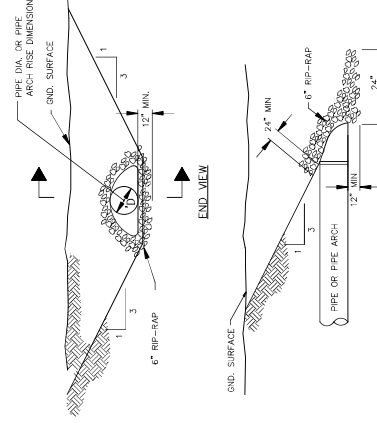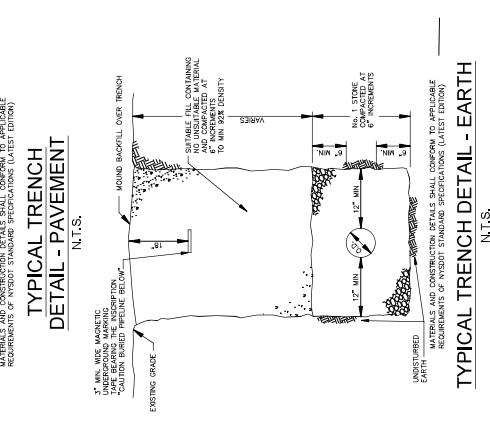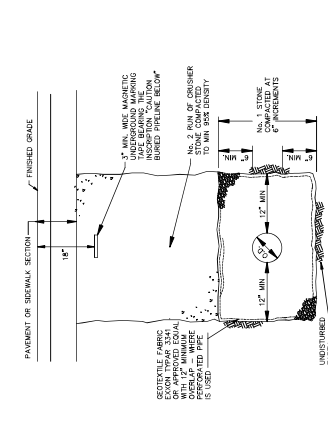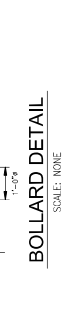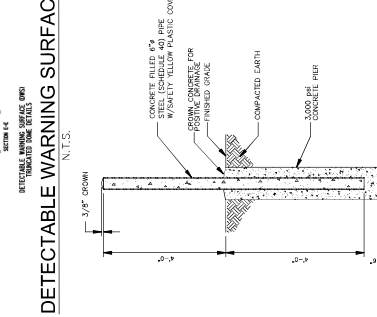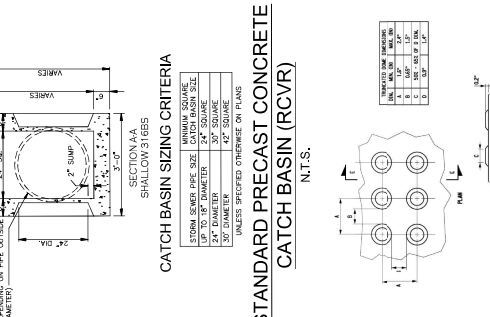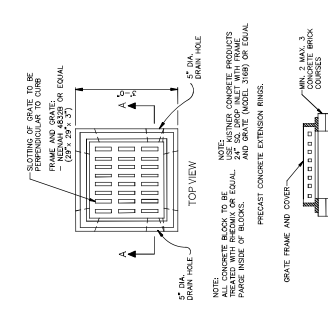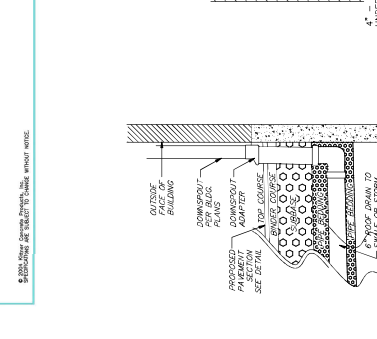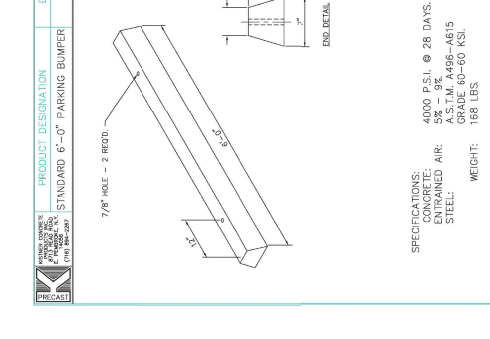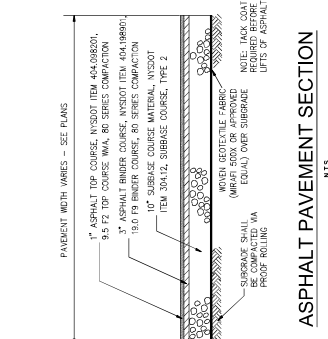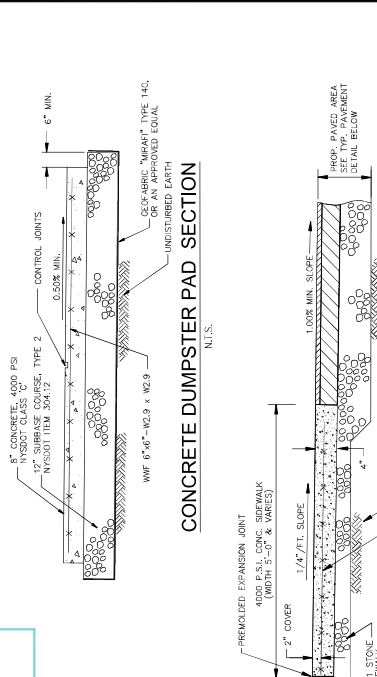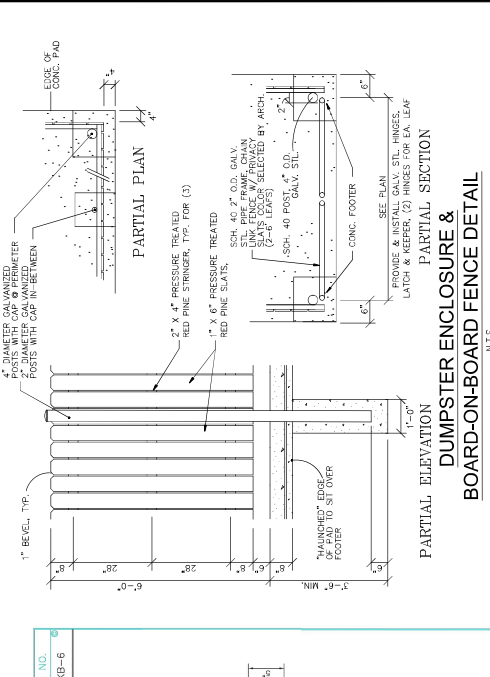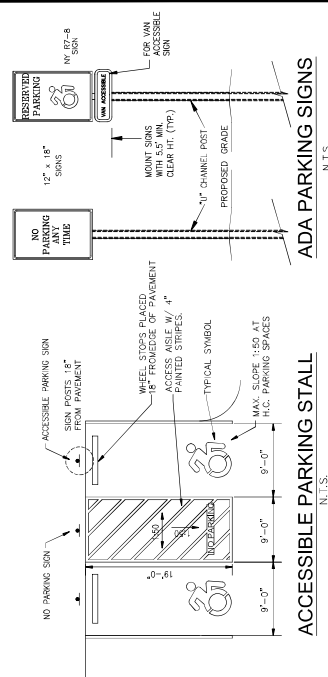

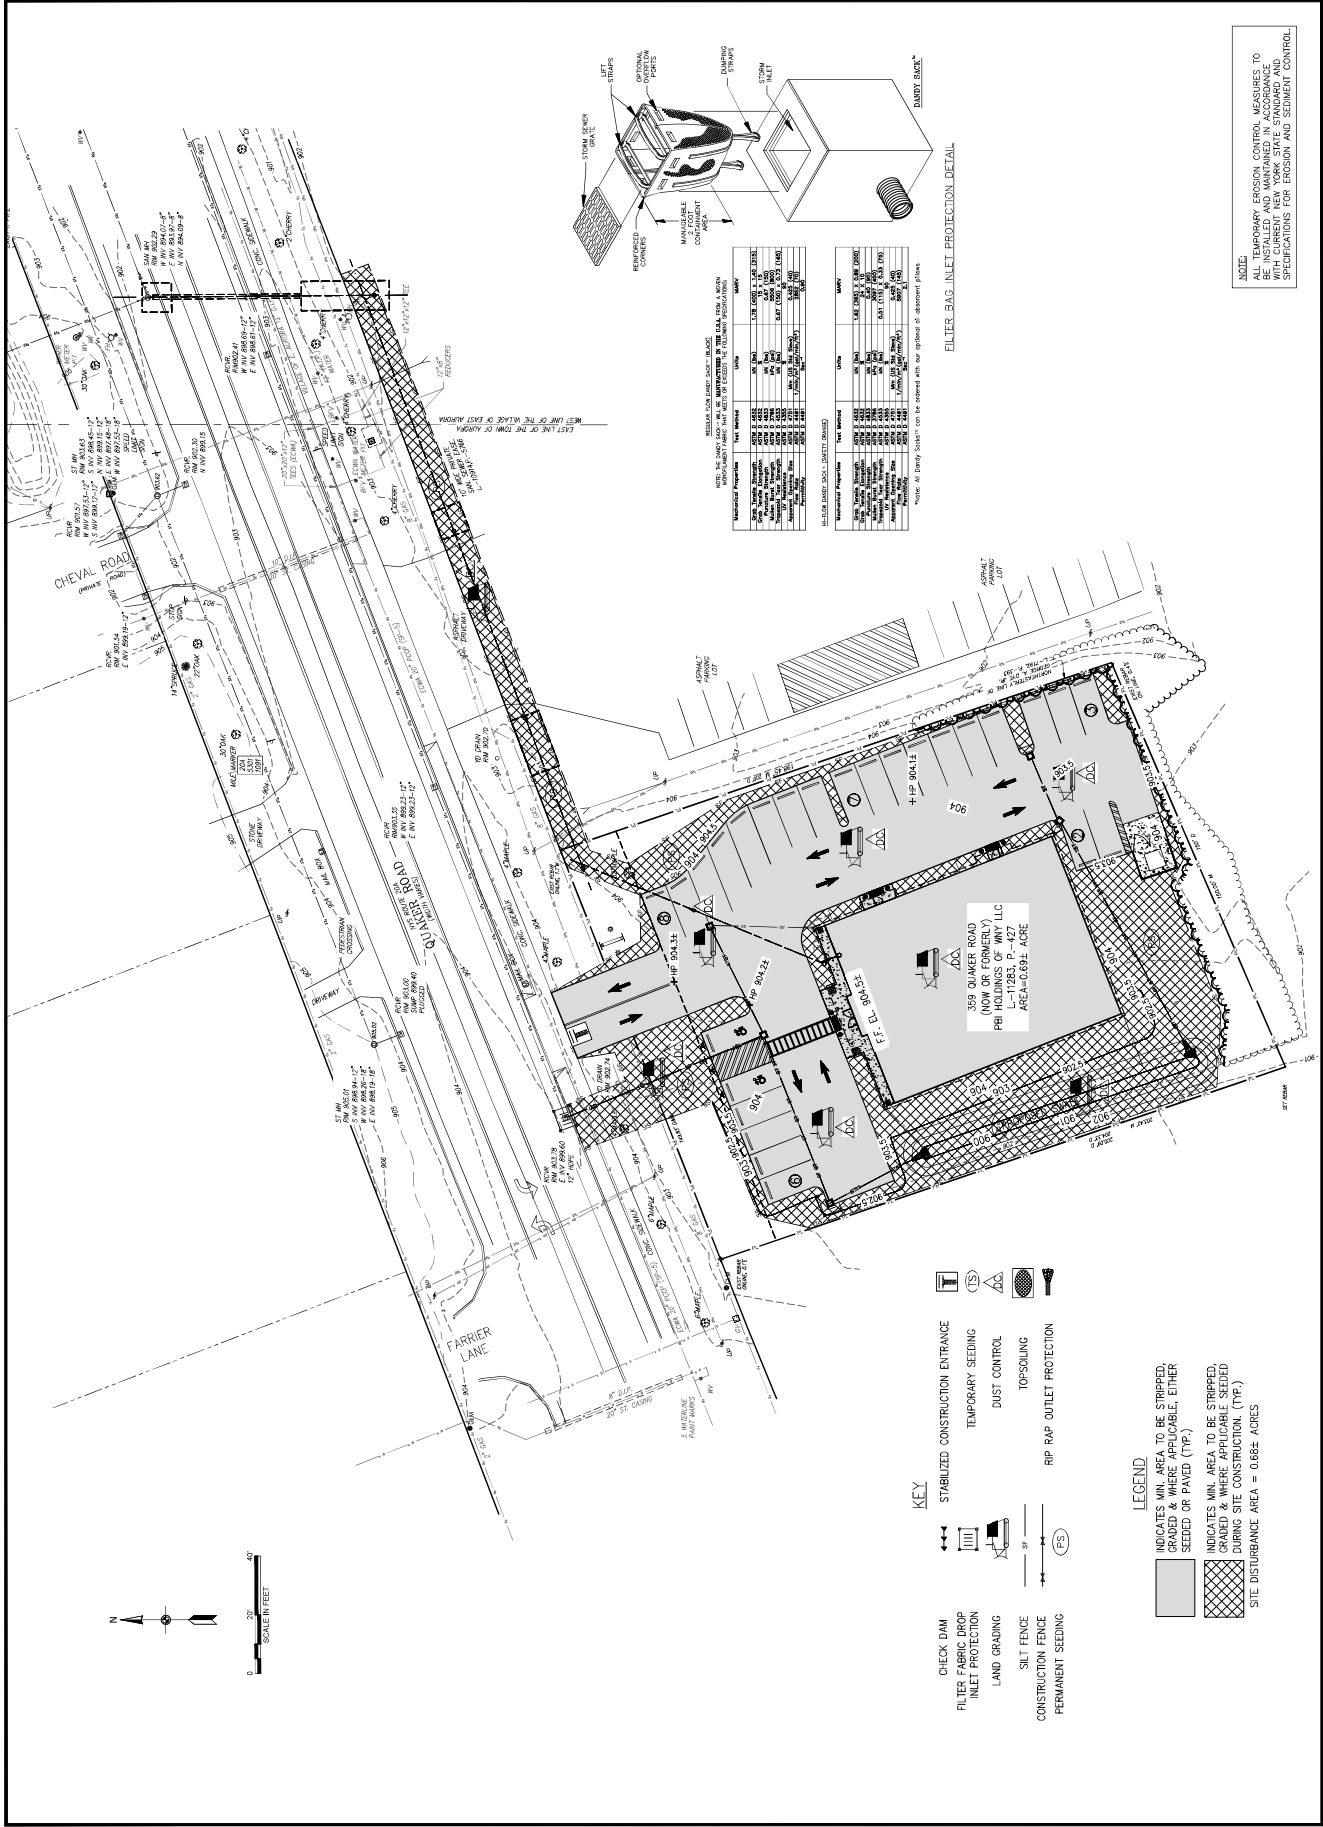

[illegible]

New York State Standards and Specifications
For Erosion and Sediment Control

New York State Standards and Specifications
For Erosion and Sediment Control

November 2016

Page 5.8

New York State Standards and Specifications
For Envision and Sediment Control

November 2016

New York State Standards and Specifications
For Erosion and Sediment Control

[illegible]

[illegible]

NOTES:

1. MAINTAIN A 2" MINIMUM RADIIUS OF CURVE AROUND THE TURN.
2. THE DISTANCE BETWEEN THE BOTTOM OF THE TRUNK AND THE FINISHED GRADE SHALL BE AS FOLLOWS:
FOR SANDY OR LOAMY SOILS: 1" FOR EACH INCH OF TRUNK DIAMETER.
THE CONTRACTOR SHALL REVIEW THE APPROPRIATE PLANTING DEPTH WITH THE OWNER'S REPRESENTATIVE PRIOR TO INSTALLATION.
3. WHEN TAGGING TREES AT THE NURSERY, MARK THE NORTH SIDE OF THE TREE IN THE FIELD AND WHEN INSTALLING, ROTATE TREE TO FACE NORTH WHENEVER POSSIBLE

CONIFEROUS TREE PLANTING DETAIL

LANDSCAPE PLAN

REVIEW SET NOT ISSUED FOR CONSTRUCTION

SCALE:

WAV-250056 00

□

NO.	REVISION	DATE
1	ADDED DRAINAGE LOCATIONS PER CLIENT	10/20/2021
2	ADDED DRAINAGE LOCATIONS PER CLIENT	10/20/2021
LIGHTING PLAN
REVIEW SET NOT ISSUED FOR CONSTRUCTION
SCALE: As Noted
WNY-500555.00
LI-1

