



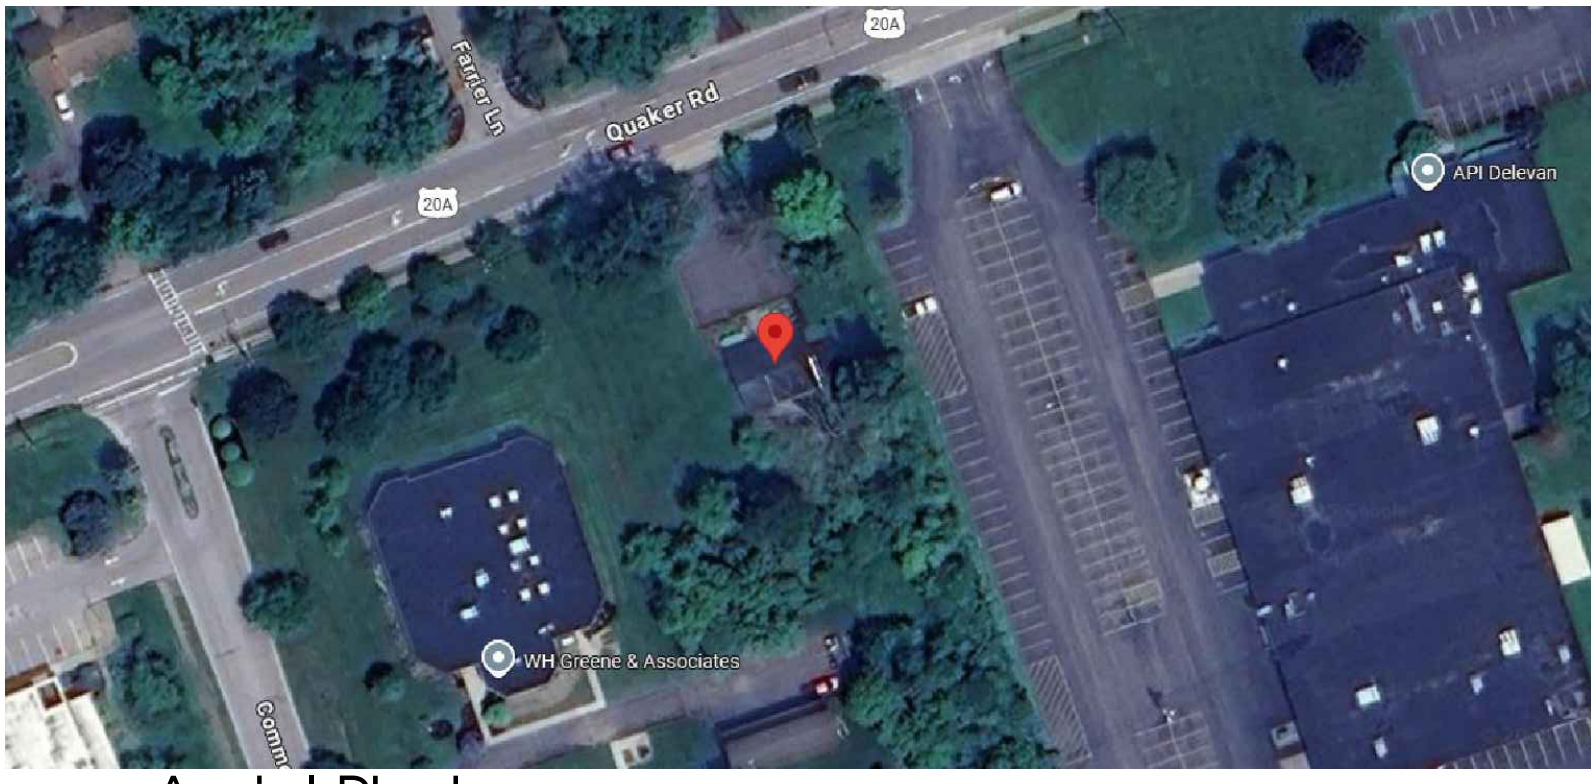


A1.1 Aerial Photo

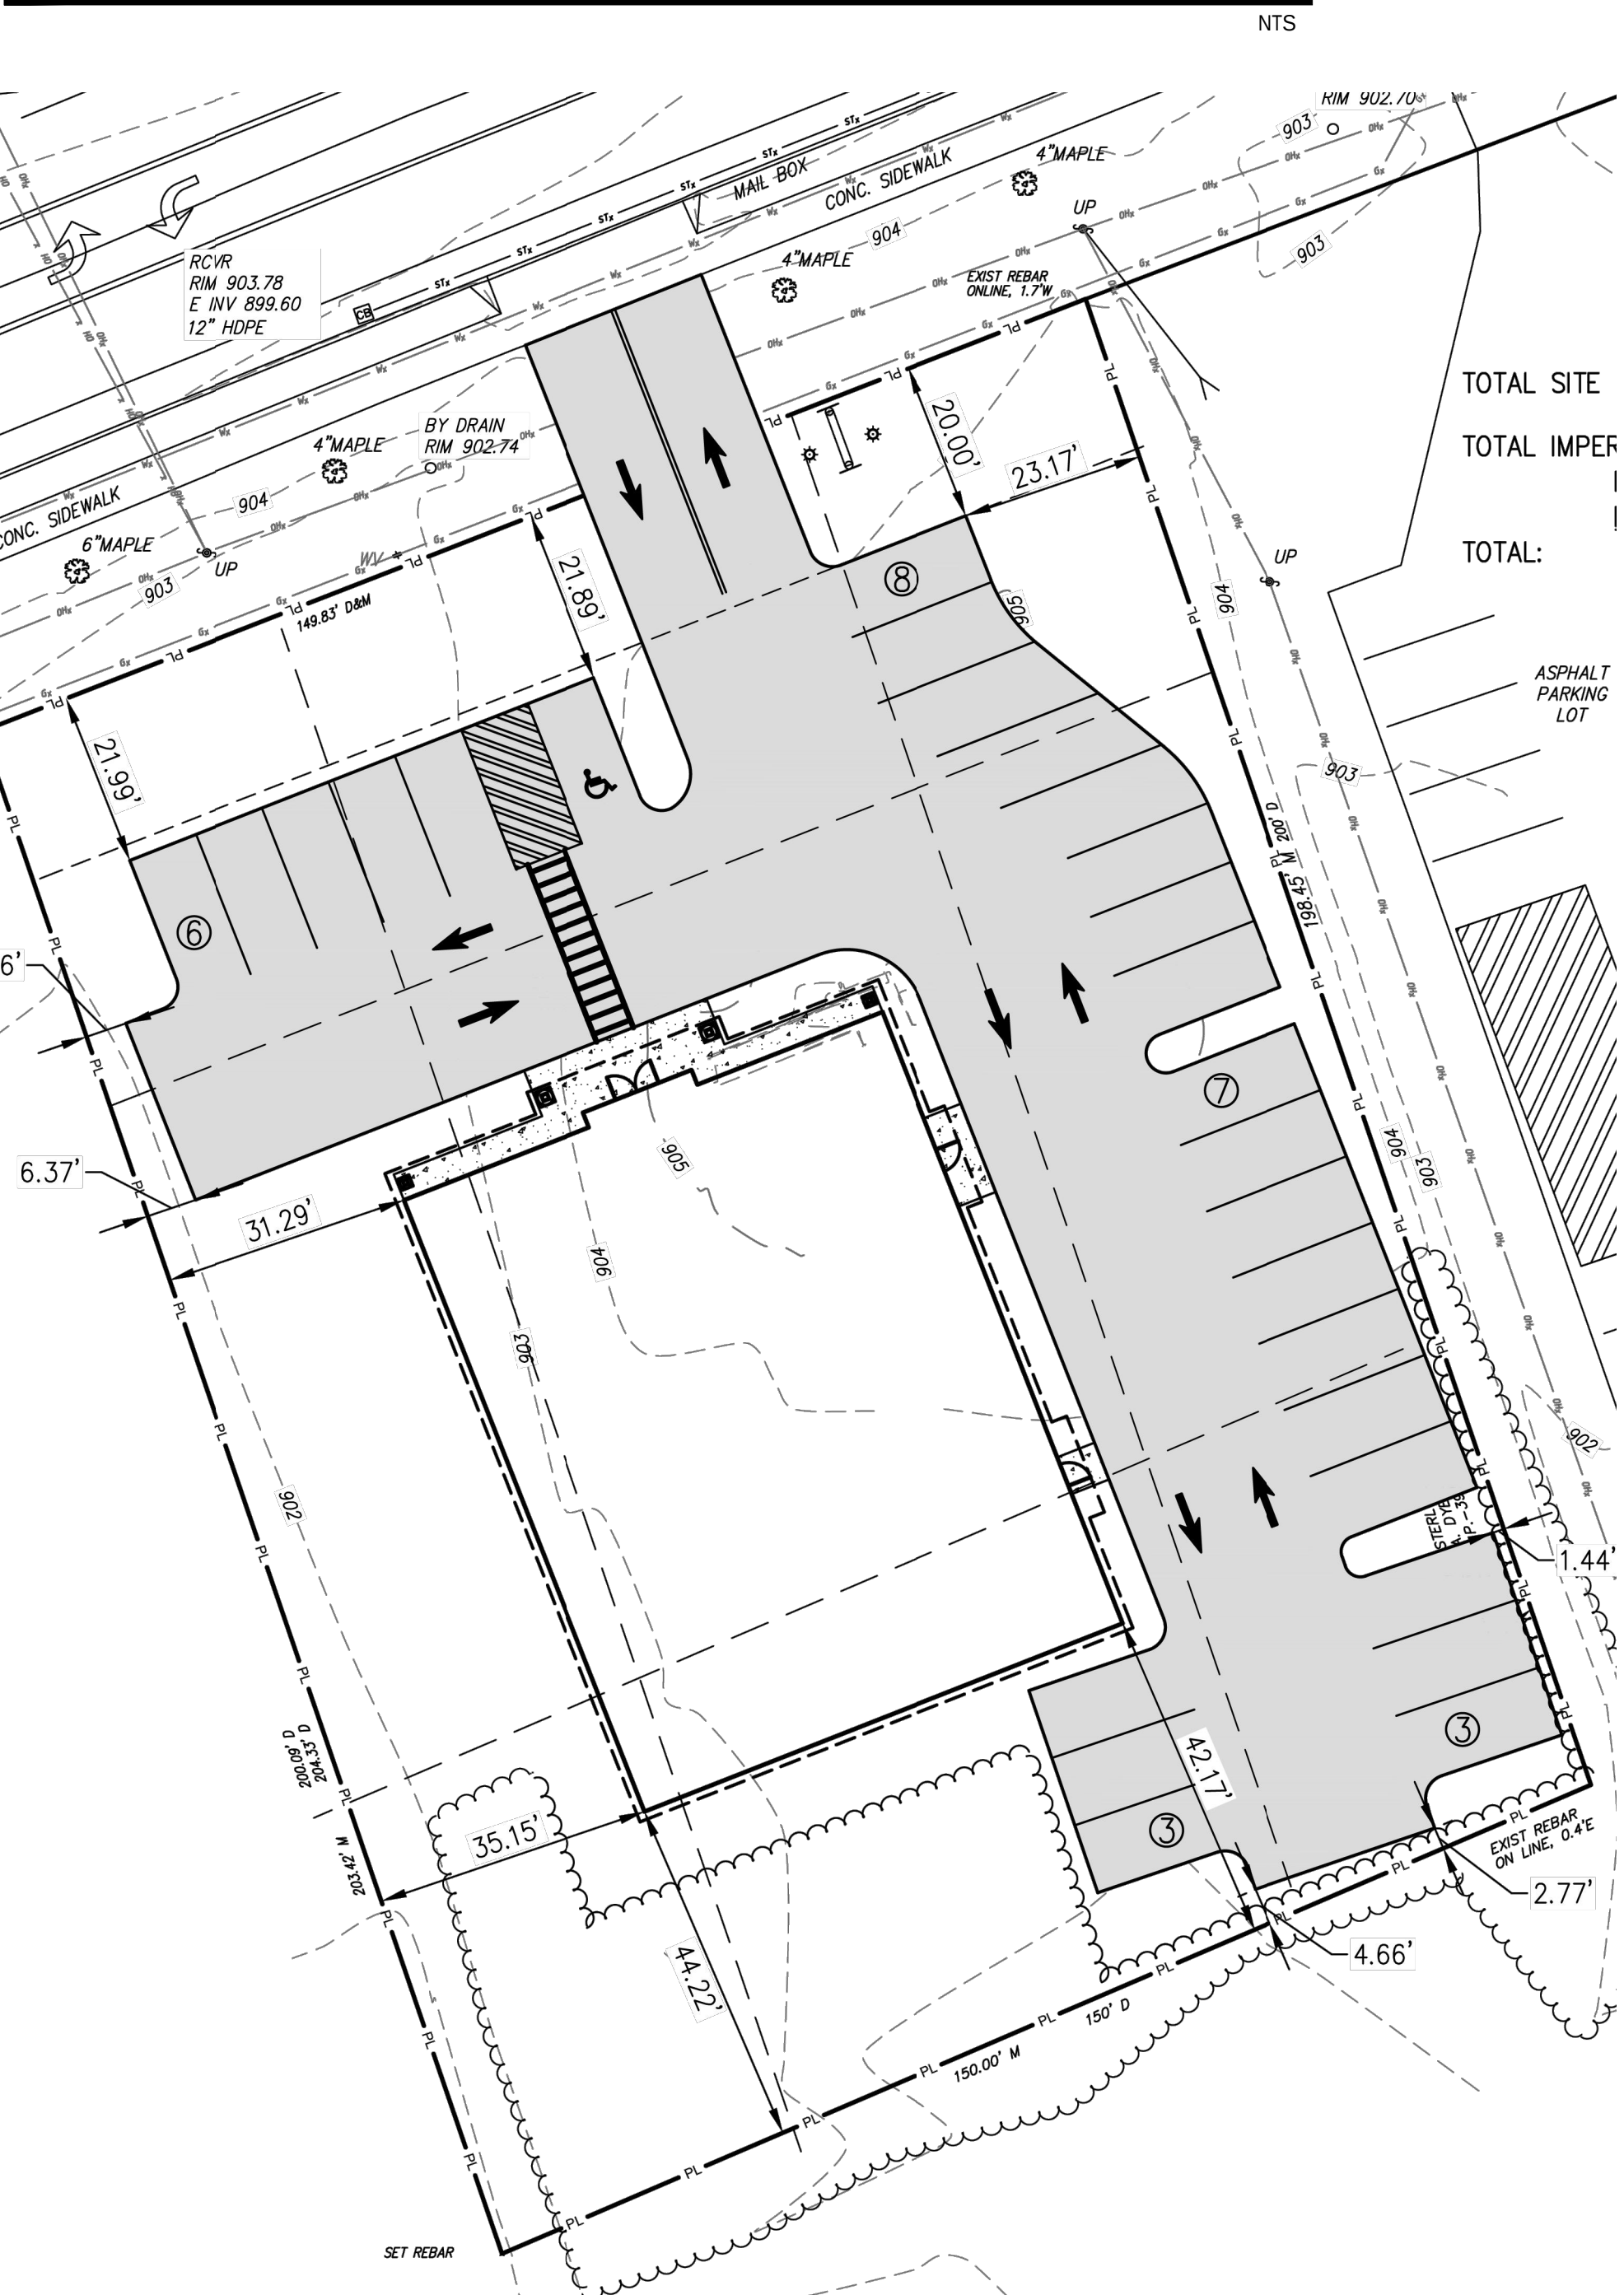

A1.2 Concept Site Plan

1" = 20'-0"

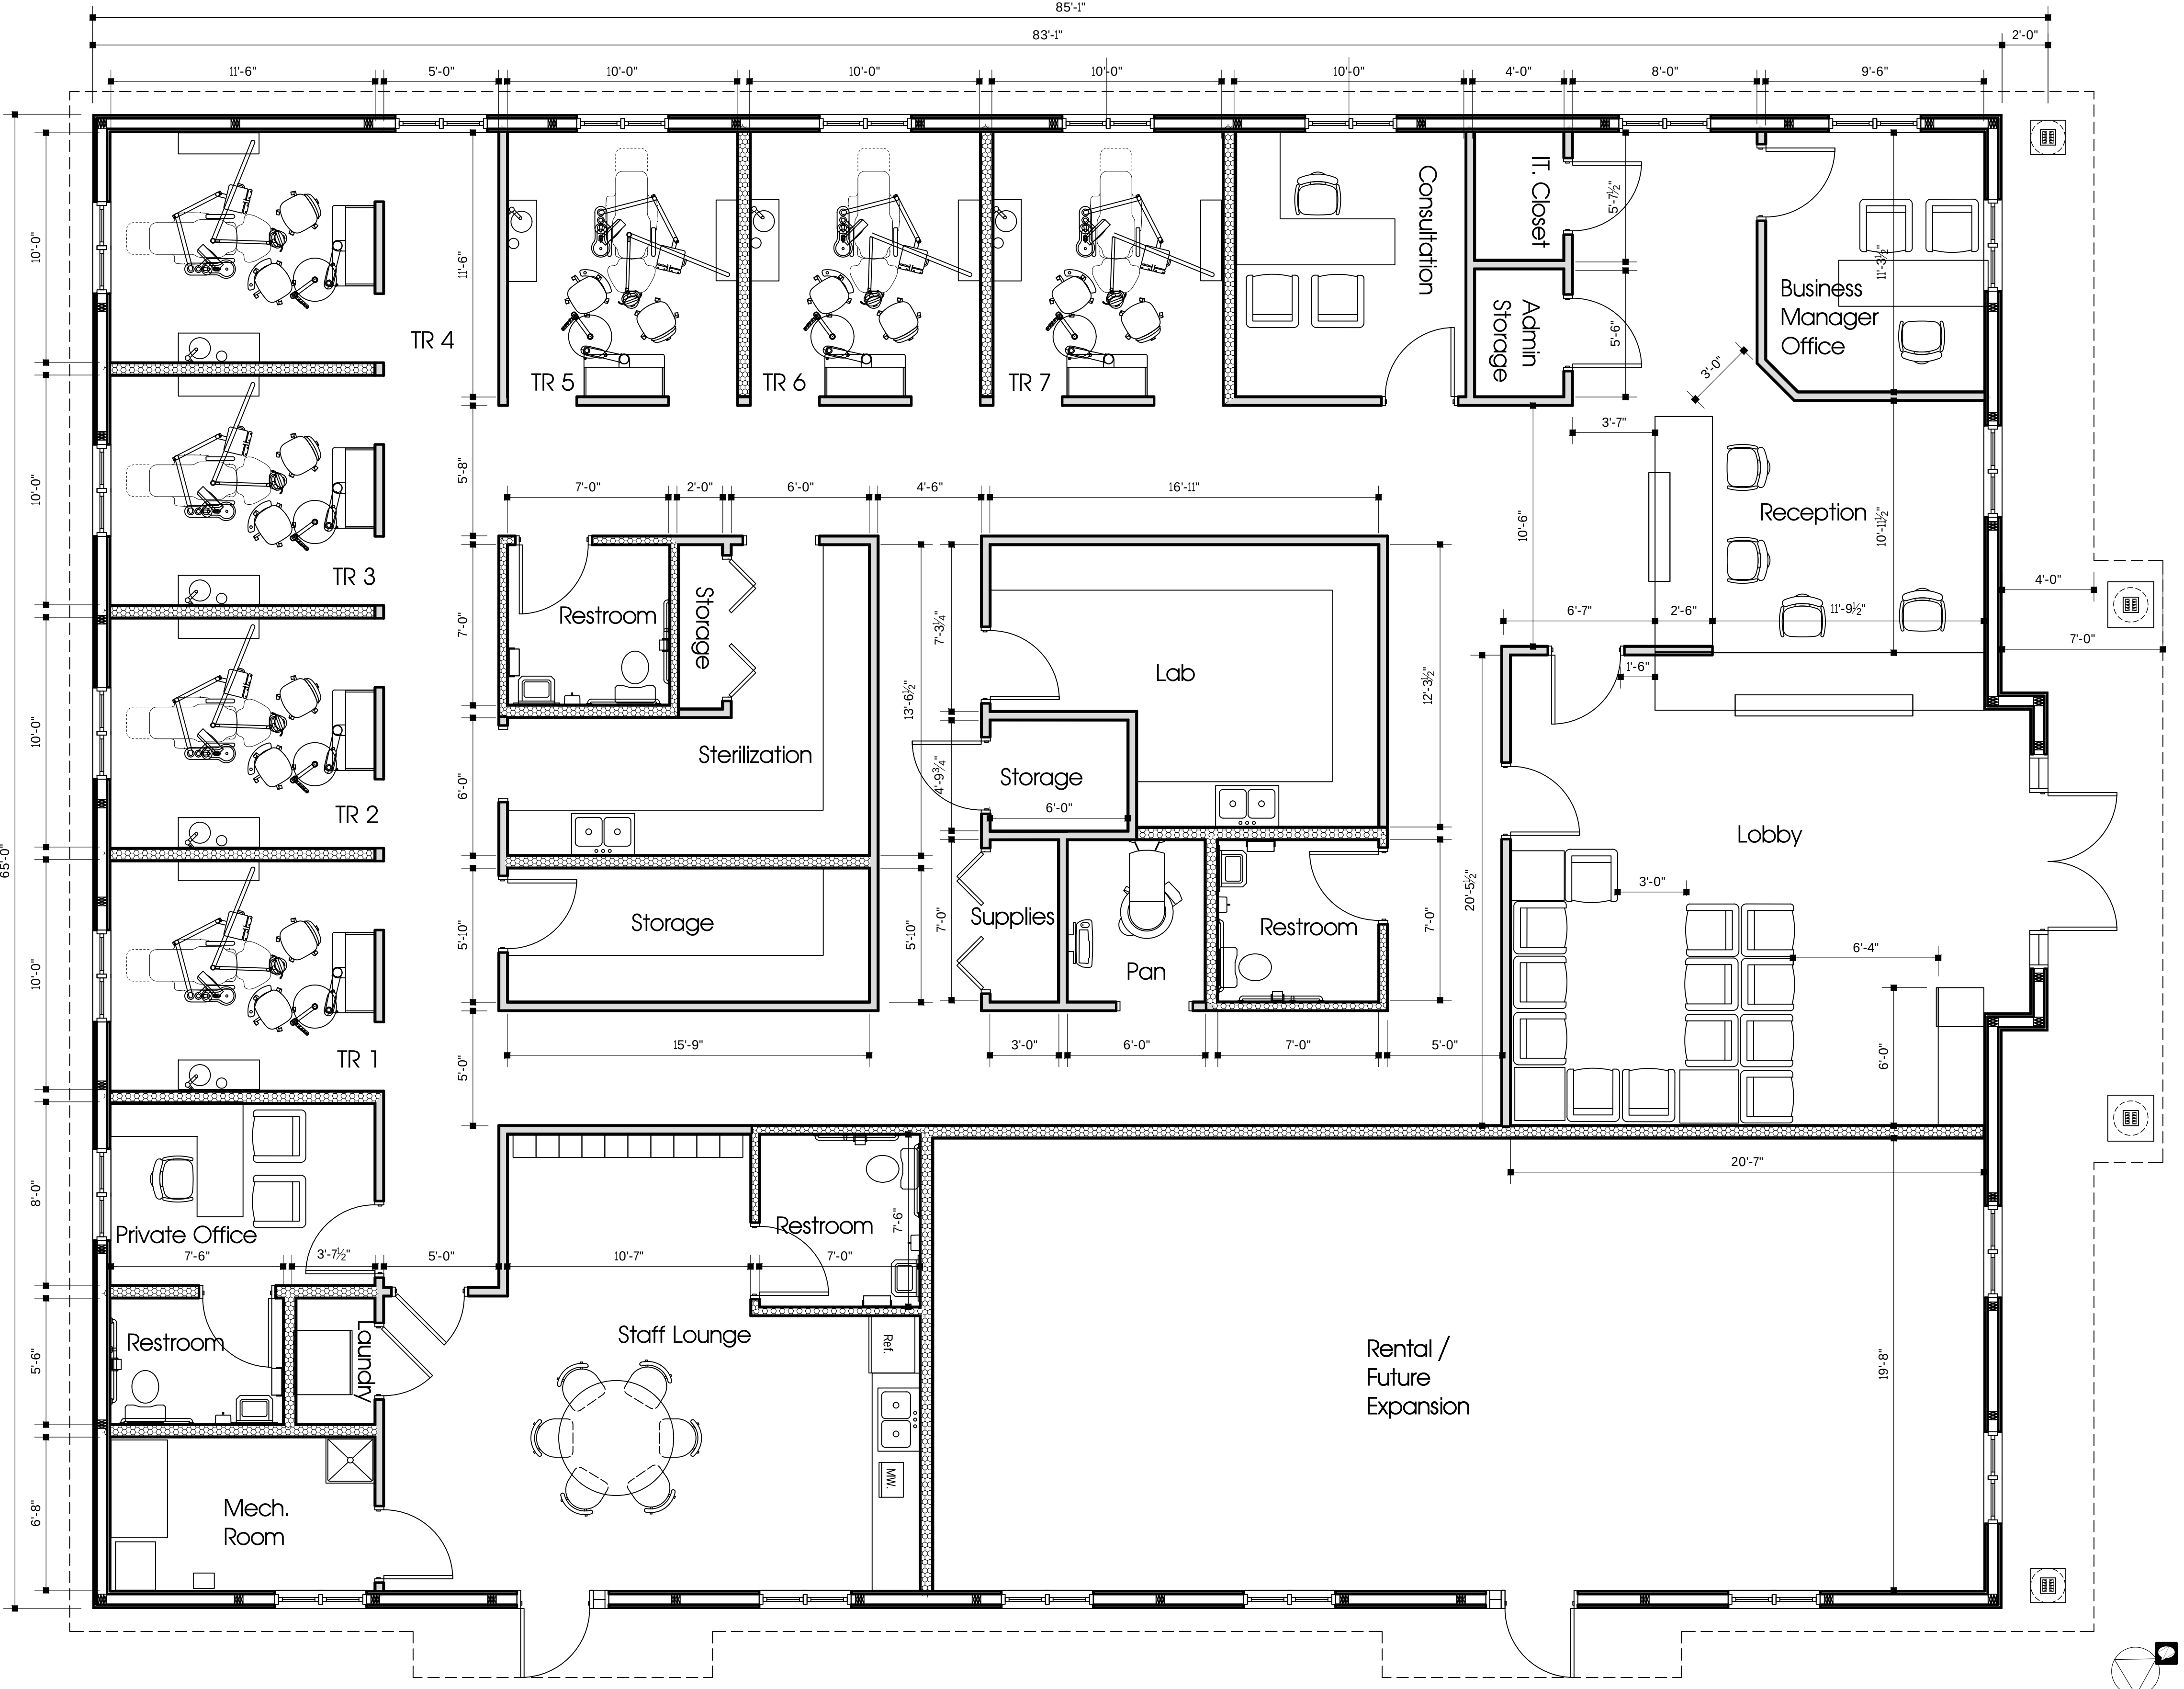


A1.3 Concept Floor Plan

1/4" = 1'-0"


**Proposed New Dental Office For:**  
**East Aurora Family Dentistry**  
**359 Quaker Road**  
**Town of Aurora, New York**



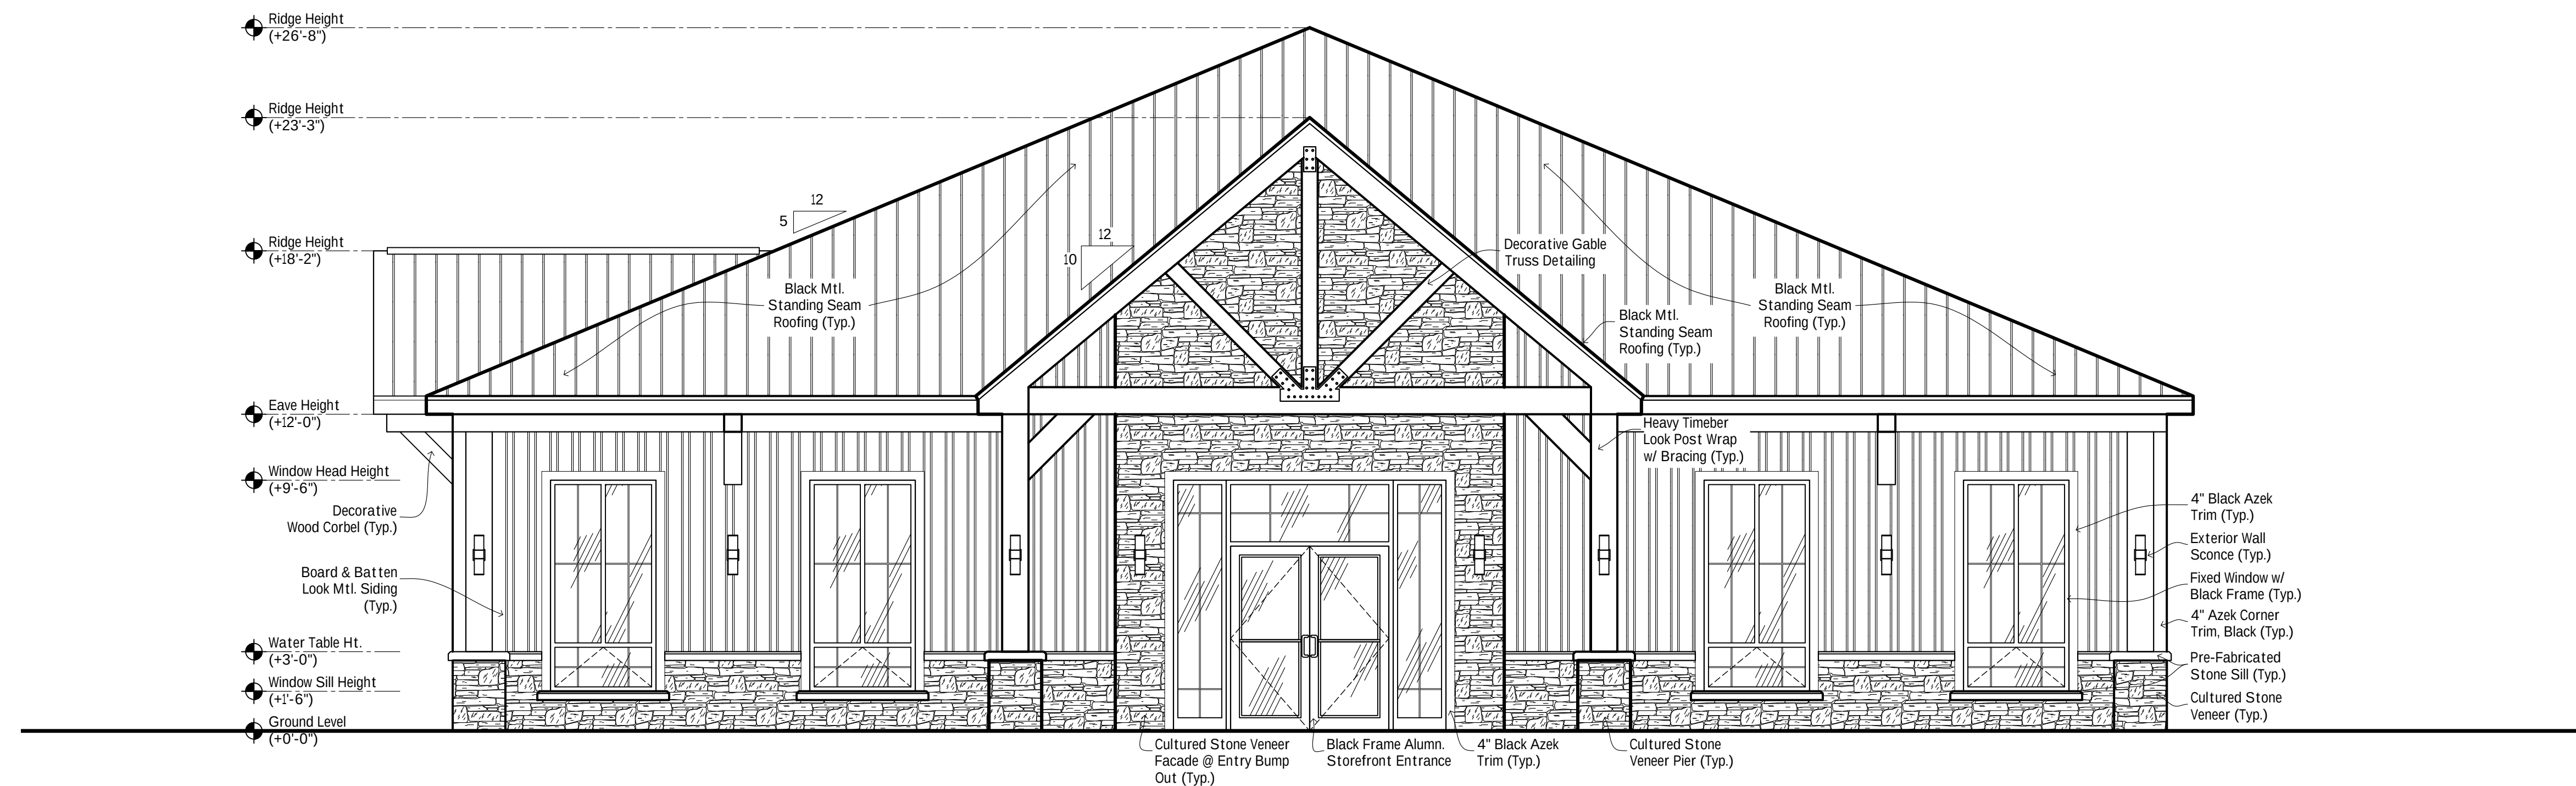

A2.1 North Concept Elevation

1/4" = 1'-0"

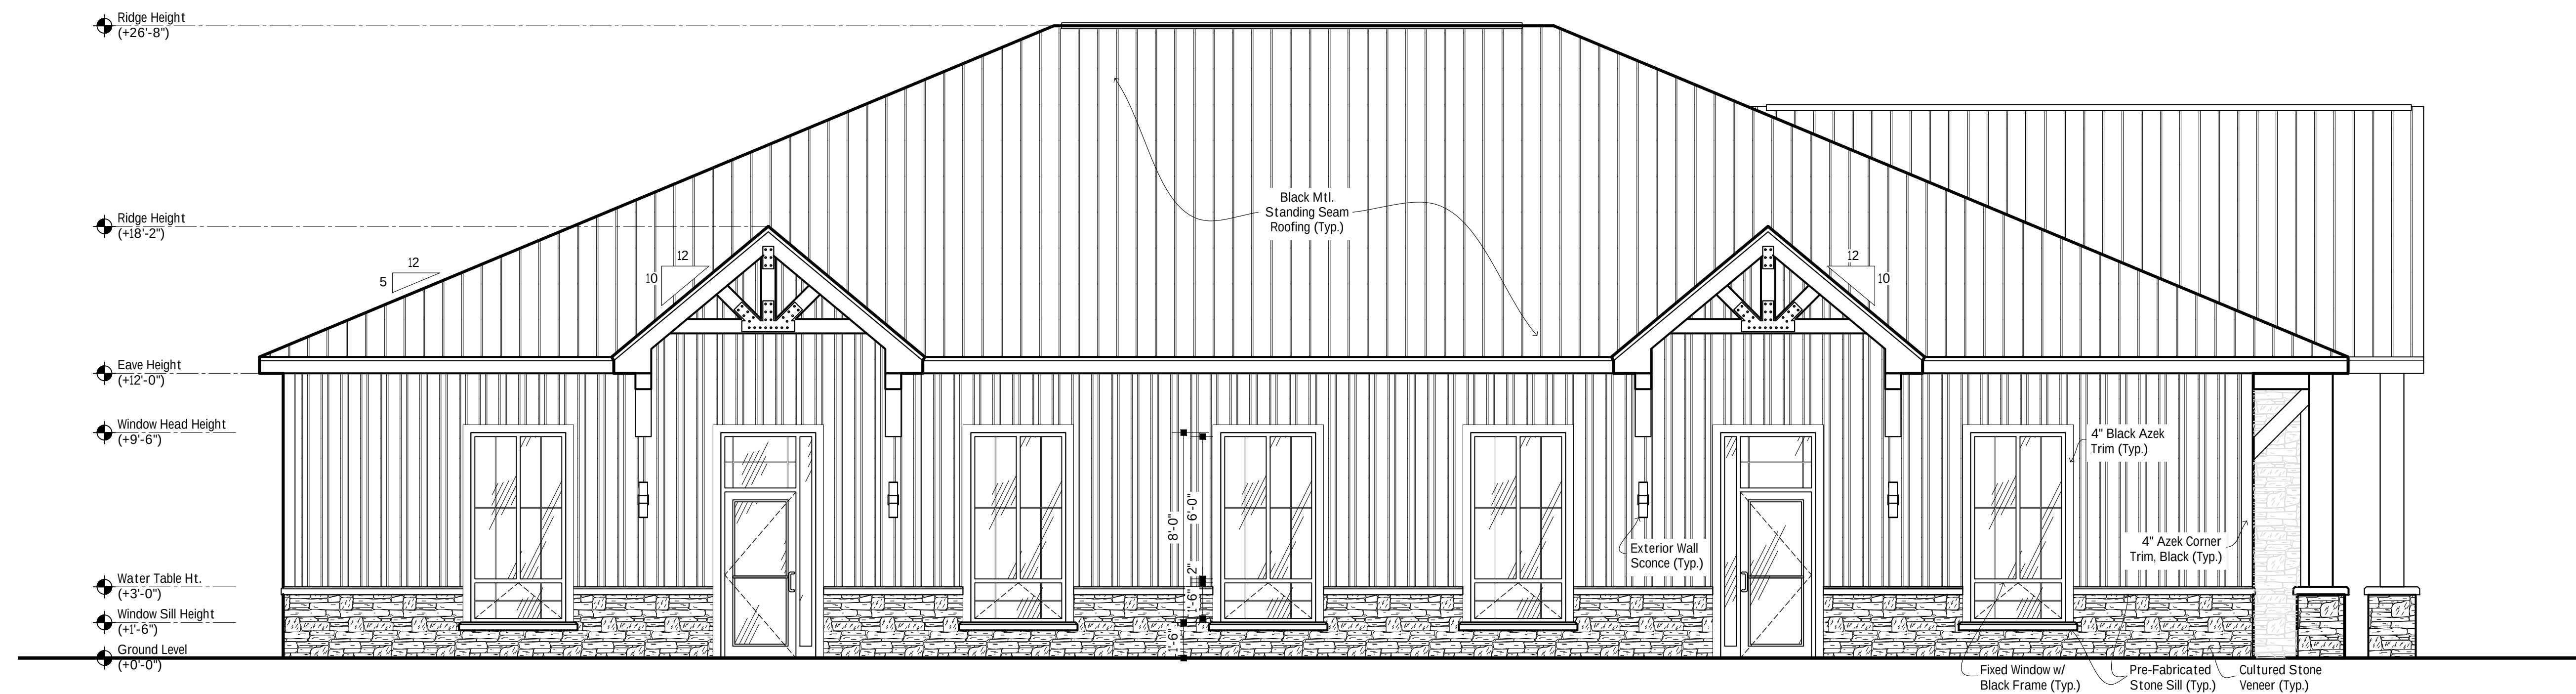

A2.2 East Concept Elevation

1/4" = 1'-0"

**Proposed New Dental Office For:**

**East Aurora Family Dentistry  
359 Quaker Roak  
Town of Aurora, New York**





A3.1 Concept Images

NTS

## Proposed New Dental Office For:

♦ ♦ ♦ **East Aurora Family Dentistry** ♦ ♦ ♦  
**359 Quaker Roak**  
**Town of Aurora, New York**

